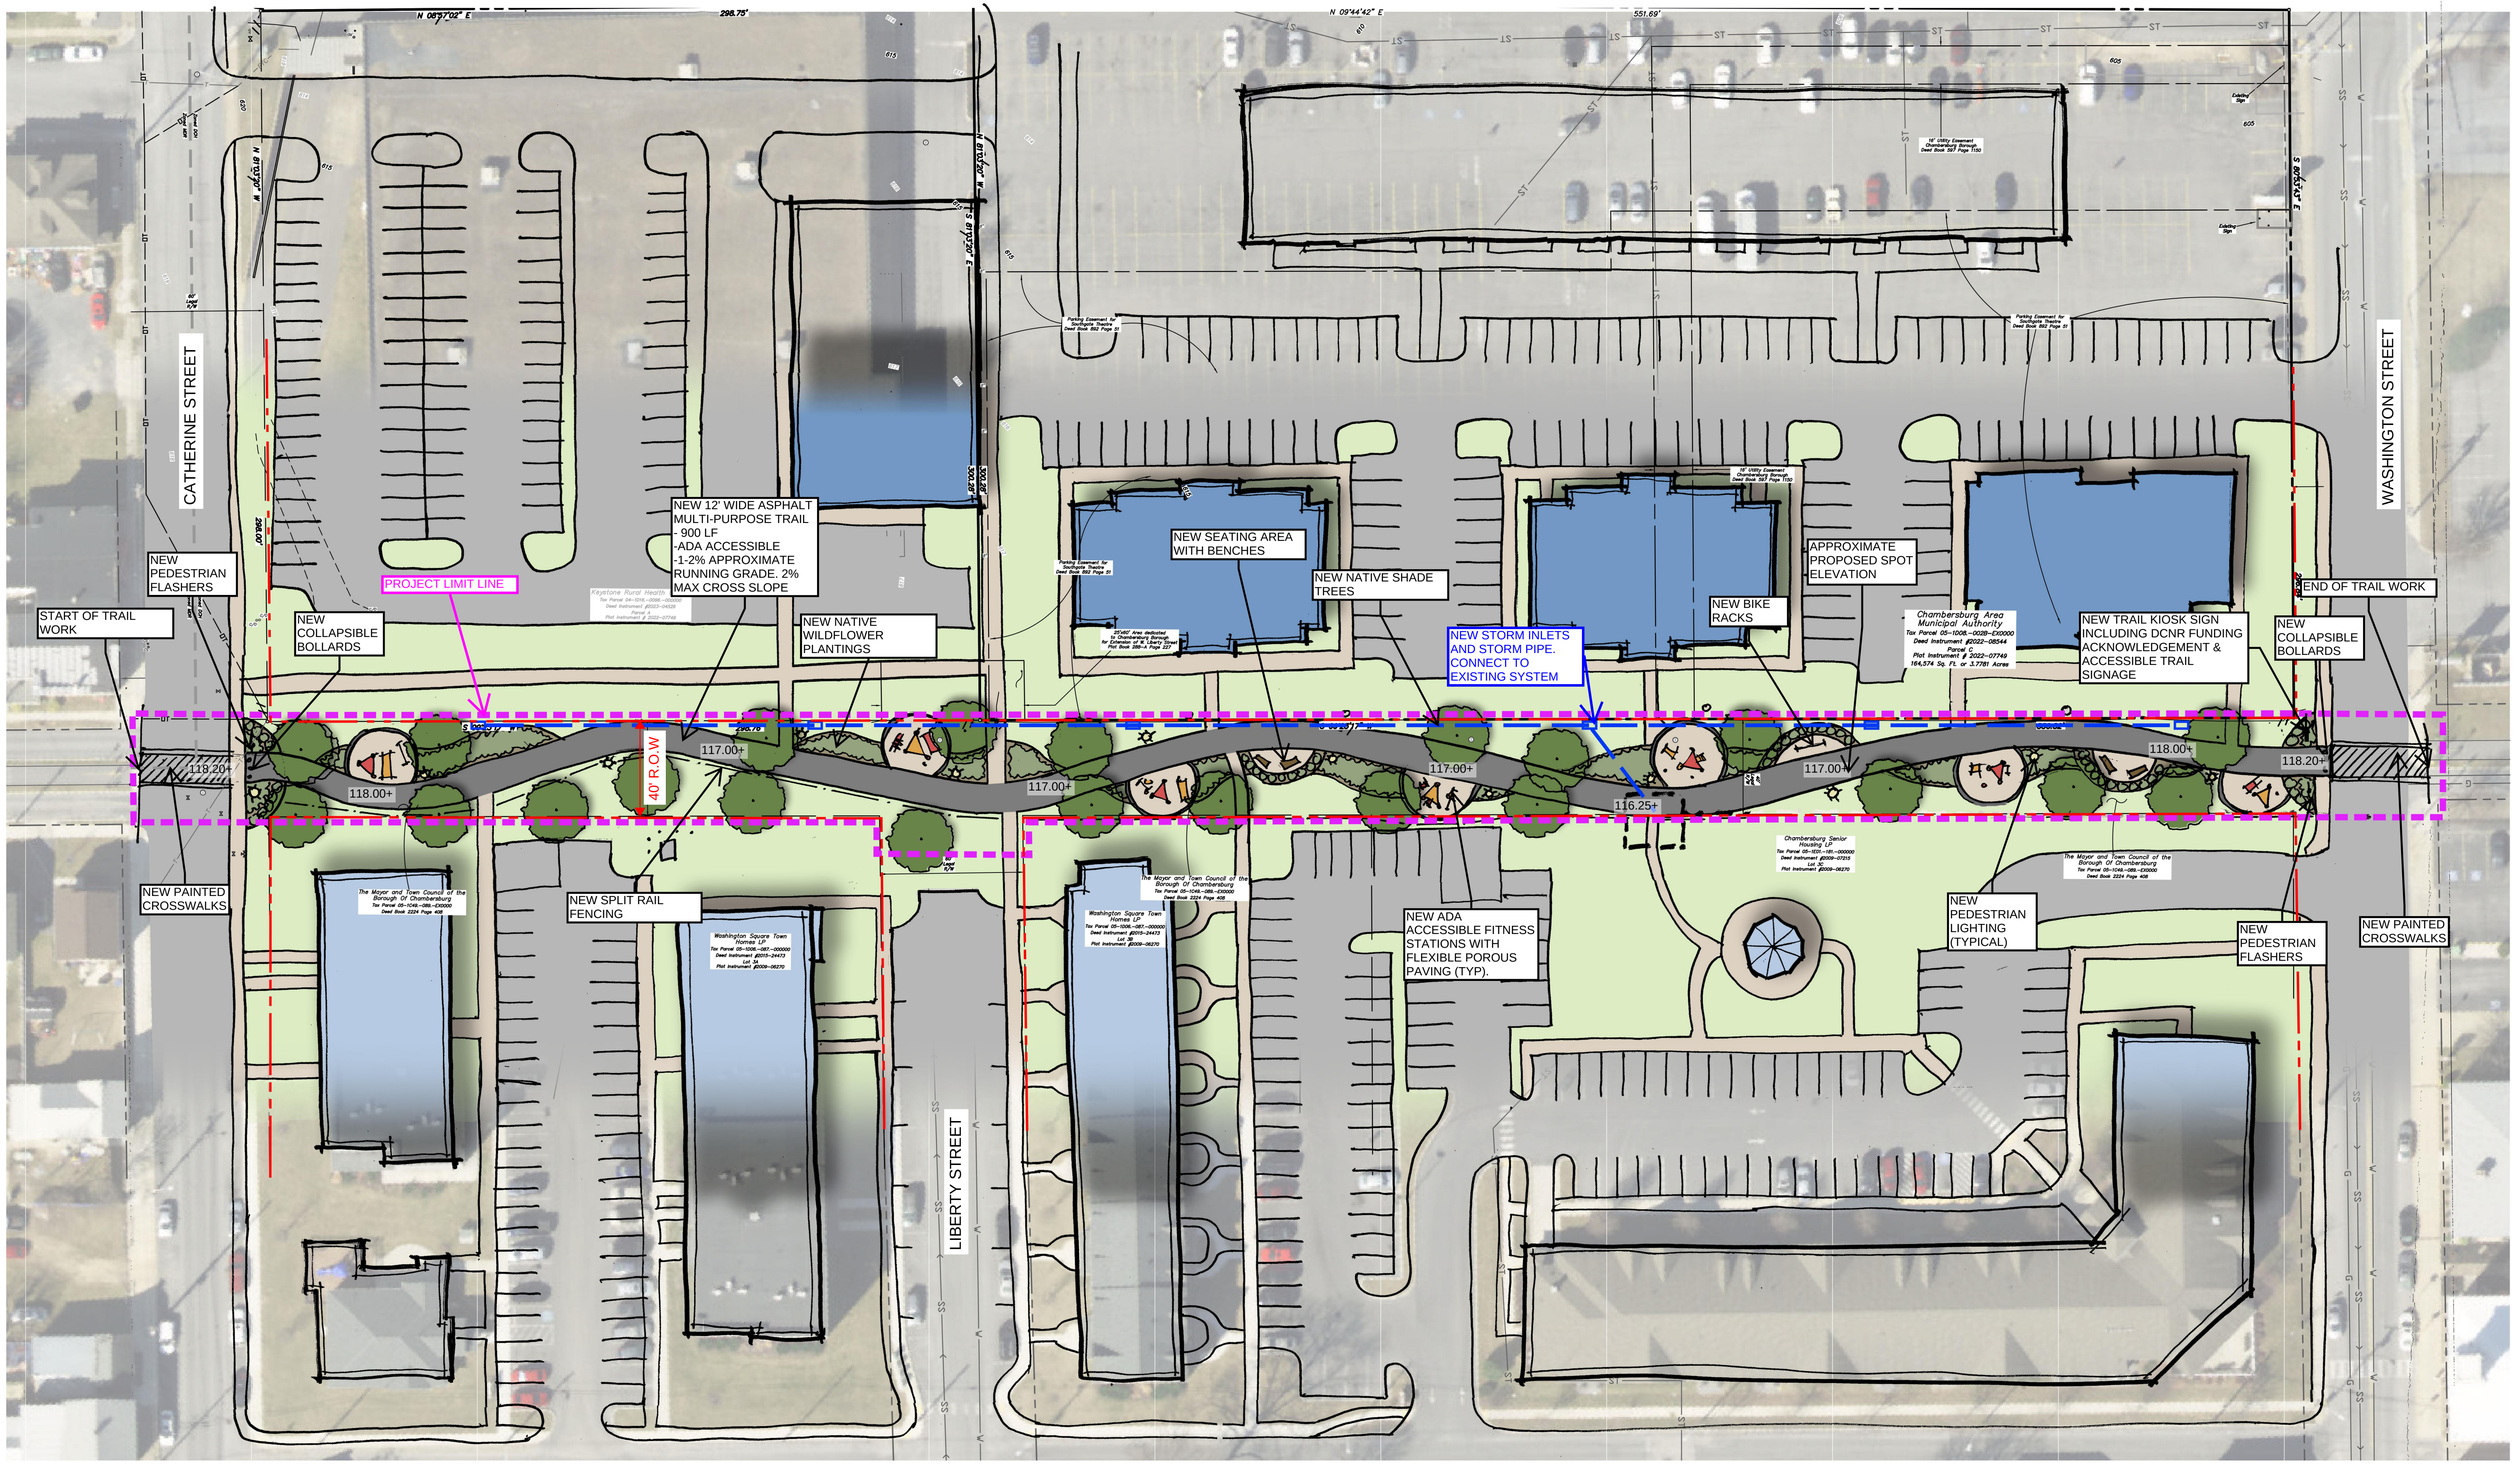

WATER STREET TRAIL - CONCEPTUAL DESIGN

CHAMBERSBURG BOROUGH

SCALE: 1"=30'

30' 0' 30' 60'

DERCK & EDSON EST. 1940

CAMPUSES DOWNTOWNS ATHLETICS